Sectt. H-27—20,006—16-11-40.

R. W (194) Department.

M.S. SERIES.

G.O. No. 1781

1781

Dated 22.7.41.

1/

[Despatch Abstract.]

Buildings - South Kanara - Udipi - Govt. Hospital - Quarters of the nurse, midwife and menials - construction of septic tank latrines- revised estimate amounting to Rs. 1370 - approved.

C

Y

I am inclined to think that we should not trust (before the end of the Case is stated) the wisdom of proceeding to settle terms of Contract

C
21.4.41

Received 4.30 P.M.
RGW
21.4.41

Draft T.N to E E (Boty
Instructions.

RGW
21-4-41

Approved by A.S. in the Draft T.N.

Ref. No. 2419-1 G.

Office of the Surgeon-General
with the Govt. of Madras,
Madras, April, 1941.

From

M.D.,F.R.C.P.,D.P.H.,
Colonel H. Stott, O.B.E./K.H.S., I.M.S.,
Surgeon-General with the Govt. of Madras.

To

The Secretary to Government,
Education and Public Health Department.

13712

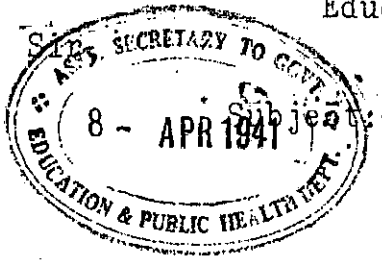

Subject:- Buildings - Government Hospital, Udipi - Quarters of the nurse, midwife and menials - construction of latrines.

In G.O. No. 1167 Public Works Department dated 7-4-40, the Government have approved of an estimate for the construction of latrines of dry borne type. I forward herewith a revised estimate amounting to Rs. 1,370/- for the construction of septic tank latrines for the administrative approval of Government. Necessary rent data statement is also enclosed herewith.

Personal Assistant
for Surgeon-General with the Govt. of Madras.

R.G.5-4.

E H.H dept

D2.

P.W. & W.O.

9/4

16/4

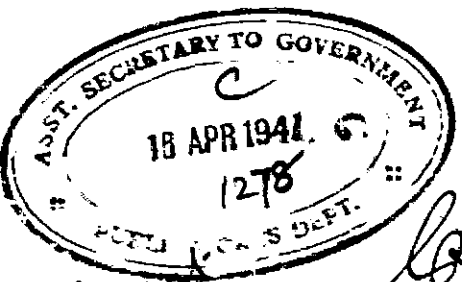

Rec'd
S.B.P.

9/4/41

4.4.41

E&H.H.W.O No
1371/2-1 D2 P.H

16:4:41

Ex

J.M. P.C.GT n. 1278C

24 Dclr 22.6.41

The C E (B M)

Buildings - Salt Kamara - Medical Quarters & the Nurses Midwives and Menials Construction & Septic tank latrines - Revised Estimate Rs 1370/-

1-35 Q/

The Surgeon-General has submitted a revised estimate amounting to Rs. 1,370/- for the construction of septic tank latrines for the administrative approval of Govt in lieu of the estimate for the construction of latrines of dry borne type sanctioned in G.O.M. 1167 P.W.D. dt 7.6.41 (I)

Will you please let me know in what cases ~~the construction of~~ septic tank latrines for the quarters of the Sub non-gazetted officers are needed

P.C. Leg 21-4-1941

22/4/41

22/4/41

Office of the Chief Engineer, P.W.D.
(Buildings & Roads)

POST COPY OF TELEPHONIC MESSAGE

No.2176 Wks/41-13, dated 1st May 1941.

From - the Chief Engineer, P.W.D. (B.&.R)

To - the Secretary to Government, Public Works Department.

Ref: Your telephonic message of date regarding Septic tank latrines for quarters of the Nurse-midwives etc., at Udipi, South Canara.

The Public Works Department do not appear to have constructe Septic Tank latrines for the quarters of the non-Gazetted Officers. The Sanitary Engineer who issues designs for the Septic Tank latrines and who was consulted in the matter intimates that, so far, no designs for septic tank latrines for any residential quarters have been furnis ed. It is however understood that certain residences of officers and staff of the Electricity Department have been provided with such latrines. This is being ascertained from the Chief Engineer for Electricity).

(True Copy)

S.S.1/5/41.

SUPERINTENDENT.

C.F. 80.

PUBLIC WORKS **DEPARTMENT.**

Received ..... 19 *Registered* ..... 19 .

Subject.

Reference:- Your Telephonic Message dated 22nd April 1941 regarding Septic Tank latrines for quarters and the Nurse-midwives etc., Udipi - South Canara.

Enclosures.
No. .....
.....
Spare copies .....

No. 2176-WKS/40-14,

Station Chepauk, Madras., *Dated the* 16th May 1941

From (Name) E. H. Chave, Esq., B.Sc.,

(Designation) Chief Engineer, P.W.D., (Buildings and Roads)

To The Secretary to the Government of Madras,

PUBLIC WORKS Department.

Sir,

In continuation of this office Telephone Message No.2176-WKS/40-13, dated 1st May 1941, it has been ascertained from the Electrical Department that they have provided flush-out latrines with septic tanks for disposal of the sewage for the entire camp at Pykara including Quarters for the Non-Gazetted staff.

My predecessor issued instructions to the Superintending Engineers of Circles to provide for septic tank latrines for residential quarters located inside Hospital compounds. But this is not being done for quarters for Hospital staff if outside the Hospital compound.

for Chief Engineer, P.W.D.
Buildings and Roads

K.N.16/5

T-M P.W.Dept

1278C/41-3
26.5.41

2.

32/27/5

To C.E. (B.R.)

Buildings - South Kanara - Quarters of the nurse, midwife and menials. Construction of septic tank latrines. Revised estimate - Agt. Correspondence ending with C.E's No. 2176.W.C.5/40-14 dated 16.5.1941

Will you please let me know whether the quarters mentioned above are inside the hospital compound or not?

27/5/41

26.5.41

Copy by post

28.5.41

T.C.

Please remind

Office of the Chief Engineer, P.W.D.
General, Buildings and Roads.

POST COPY OF TELEPHONE MESSAGE No.2176-WKS/40-15, dated 28th May 1941.

30 MAY 1941

1881

From
The Chief Engineer, P.W.D.
(Buildings and Roads) Chepauk, Madras.

To
The Secretary to Government,
Public Works Department.

BUILDINGS - SOUTH KANARA - UDIPI - QUARTERS OF THE NURSE, MIDWIFE AND MENIALS.

Reference:- Your Telephone Message dated 27th May 1941.

The Executive Engineer, West Coast Division is being asked to furnish the information required and on its receipt a reply will be sent to Government.

(True copy)

Superintendent. 29/5

K.N.28/5

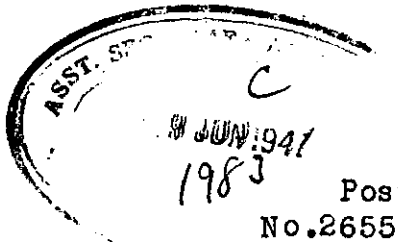

Office of the Chief Engineer, P.W.D., General, Buildings and Roads.

Post copy of telephone message.
No.2655-Wks/41-1. dated 6th June 1941.

From the Chief Engineer, P.W.D. (Buildings and Roads).

To the Assistant Secretary to Government, Public Works Deptt.

Buildings - South Kanara - Udipi - Quarters of the Nurse, midwife and menials - Ref. your telephone message dated 4-6-41.

Please see my telephone message dated 28-5-41. The Executive Engineer, West Coast Division has been asked to furnish the particulars required. The reply of the Executive Engineer, West Coast Division is awaited.

(True copy)

Superintendent. 7/6/41

ska/6-6-41.

Ic Tim

To: The Hon. E. Corbett

Buildings - S. Kanara - Mobile - Quarters of the officers, nurses, midwives and menials - Reg: your D.O. of even No. dated 6.6.1961

Would you please get the information from the Exe. Engr., West Coast Div. as early as possible?

Reg
16.6.61

Copy by hand

Reg
16/6

Reg
16/6/61

Yes
16/6

for A.S.

Very Urgent

Office of the Chief Engineer, P.W.D.,
General, Buildings and Roads.

Memorandum No. 2655-Wks/41-2. dated 10th June 1941.

Buildings - South Kanara - Udipi - Quarters of the nurse, widwife and menials etc. - re.

The Executive Engineer, West Coast Division is requested to furnish immediately the information called for in Chief Engineer's endorsement No.2176-Wks/40-16 dated 28th May 1941. The Government have reminded in the matter ~~since~~ hence.

for Chief Engineer, P.W.D.(B.&R).

To the Executive Engineer, West Coast Division.

Copy to the Assistant Secretary to Government, Public Works Department with refce. to his T.M. d/10-6-41.

---

skm/10-6-41.

Urgent

17 JUN 1941

Office of the Chief Engineer, P.W.D.,
(General, Buildings and Roads).

Post copy of the Telephonic Message No. 2655 Wks/41 CR dated 14th June 1941.

From the Chief Engineer, P.W.D. (Buildings and Roads)
To the Secretary to Government, Public Works Department.

Sub: Buildings - South Kanara - Udipi - quarters of the nurse, midwife and menials - construction of a septic tank latrines - revised estimate.
Ref: My no. 2655 Wks/41-2 dated 10th June 1941.

The quarters mentioned above are outside the Hospital compound.

A rough sketch showing the relative positions of the hospital and the quarters is also sent for information with post copy of the telephonic message.

(True copy)

Enclosure: 1 sketch.

vk 14/6

Superintendent. 16/6/41

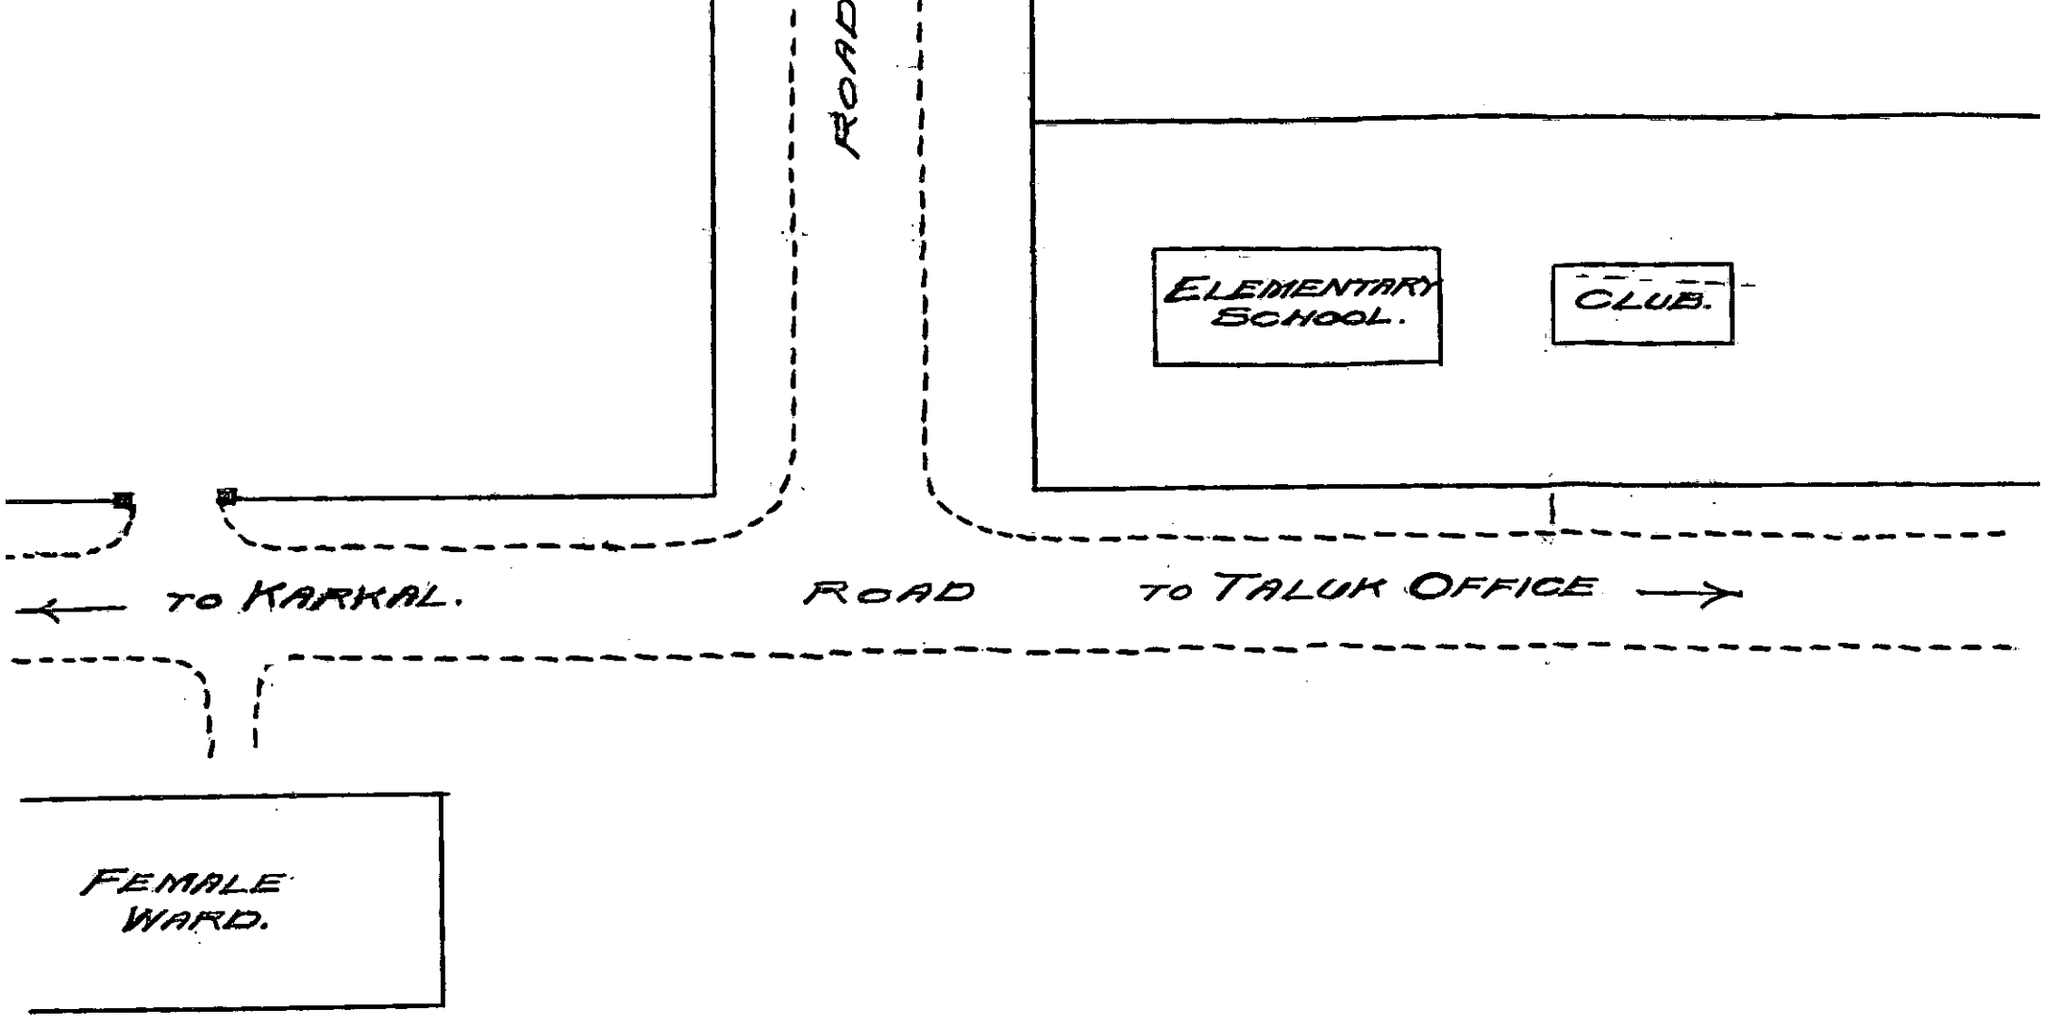

J. Barrett 10-6-41

Executive Engineer,
West Coast Division, Calicut.

6/6/41

T.C.T
10/6/41.

Ex 13 & 14

ROUGH PLAN
SHOWING
THE POSITION OF HOSPITAL COMPOUND & STAFF QRS COMPOUND
IN
GOVT HOSPITAL AT UDIPI.
NOT TO SCALE.

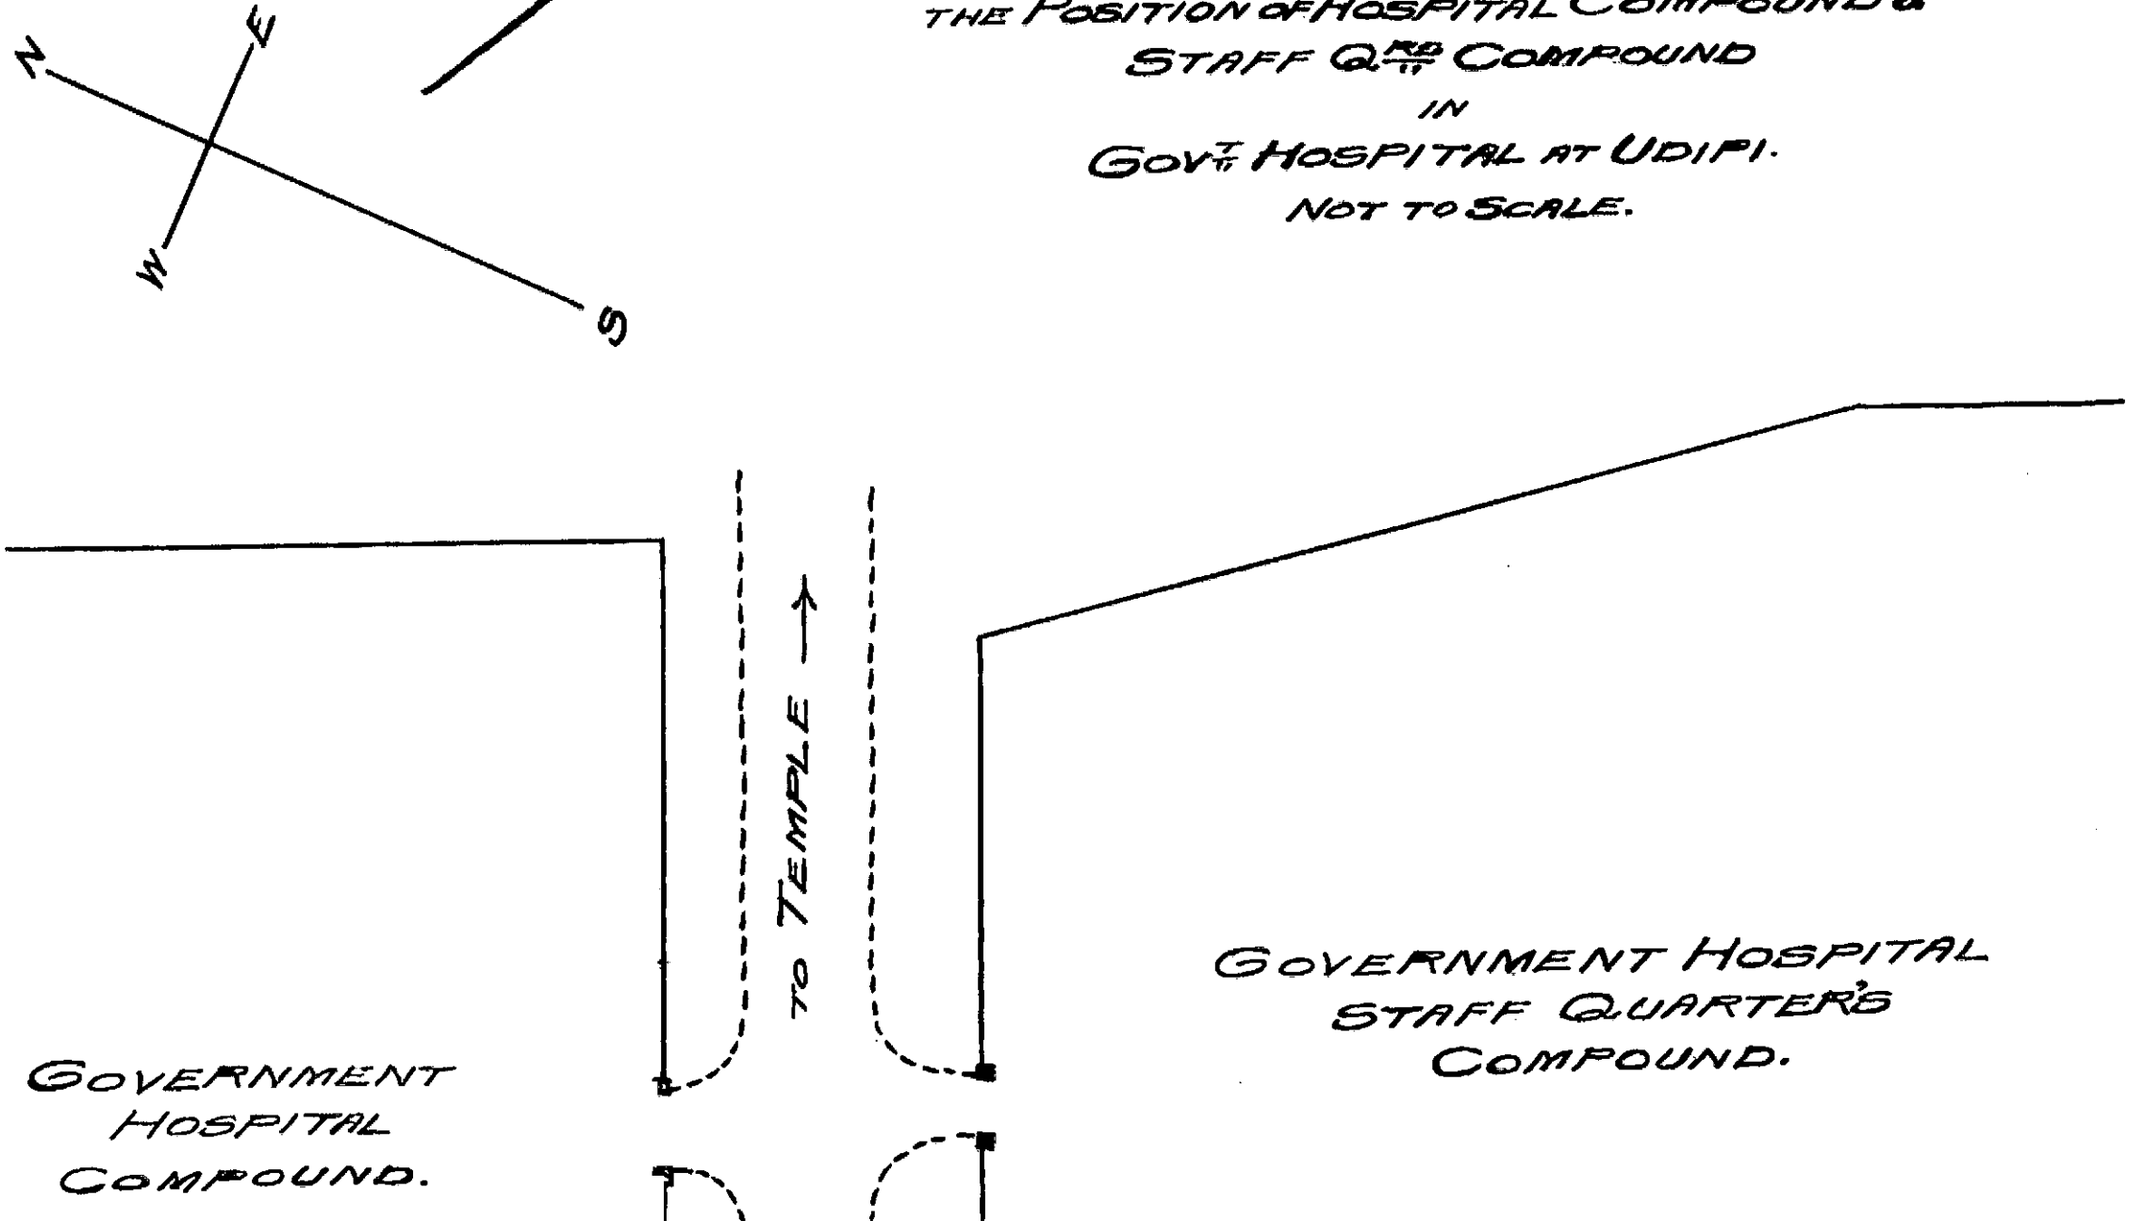

169

C.F. 16.

P.W.Dept

DRAFT FOR APPROVAL.

	Date.	Initials.
When received for fair copying ..		
When copied ..		
When examined..		
When signed ..		
When despatched.		

SUBJECT :— Buildings- South Kanara- Kudipi- Govt Hospital- Quarters of the nurse, midwife and menials- Construction of Septic tank latrines- Revised estimate amounting to Rs 1,370/- Approved

READ AGAIN G.O.No. 1167 P.W. dated 7.6. 1940 (I)

" " " " 19

READ *ALSO* :—

No. 1278 C/41 From the S. G. , No. 2419-1-C dated 5-4-1941 f 1 of

" " " " 19

" " " " 19

Order Ms. Resolution Rcpt. No. , dated 19

Septic tank latrines are not constructed even for monthly quarters of gazetted officers.

Note on this P.P.F. 4/41

19

The Govt approve an expenditure of Rs 1,370/- (Rupees One thousand three hundred and Seventy only) on the construction of septic tank latrines in the Quarters attached to the Govt Hospital at Kudipi in the South Kanara Dist in supersession of the estimate of Rs 540/- approved in G.O.No. 1167 P.W. dated 7.6.1940.

2 The work may be carried out when funds become available from the lump sum provision for minor works under "50. a. Civil Works- original Works. Buildings- Medical"

f 99 (I)

To

The C.E (B+R) with plans & estimate H 3-40 f.

" S. G. thro' the Edn. & L.P.H. Dept

Rep 17.4.41

17.4.41

Vide 24.4.41

Note

The draft order overleaf may be sent to Finance for acceptance.

Rep
17.4.41

Rep
17.4.41

Rec from orderly a 21.4.1941

Rep
21.4.41

Reference Sec's orders on the margin of page 1 ante:—

It will be seen from the report accompanying the estimate at p 5 C/-, that the present estimate has been prepared at the instance of the SG though the original proposal appears to have been for dry bomb type. The Govt may be requested to ask the SG to explain fully the necessity for the revised proposal.

p 97 Gen 1167 Pw 7.6.40 (I)

vide p 5 C

I am inclined to think that we should note first before

(before sending the case to E.& P.H.) on the practice of providing septic tank latrines.

T.R.N.N./21-4-41.

Please see the D.M to the CE m/s of his reply thereto at PA 5-6 of flag 'O' The CE states that PWD have not constructed septic tank latrines for the Qrs of non-Gazetted Staff. Recently in the case of Sub Asst Surgeon Qrs at Govt Wenlock Hospital at Mangalore septic latrines have been allowed. No other case is localed. As proposal for provision of septic tank latrines are now being received, the SG may please be requested to explain the necessity for provision of septic tank latrines in lieu of ordinary latrines of the class in appeal, the file might first be sent to E&P.H.

(M)

Co 304/521

Vide below

Vide 3/5/41

In view of the C.E's report at flag O, it does not seem necessary to sanction the revised Estimate. The C.E. may also be asked to omit the

provision for septic tanks in carrying out the work sanctioned in G.O. No. 304 P.W. & S. dt. 5.2.41 (M)

E. & P.H. may see for remarks.

5/5/41

This is not the time to embark on the provision of septic tank latrines for quarters.

DPH 6.5.41

E & P.H.

P.W. No. 1278 41-1 — 6.5.41

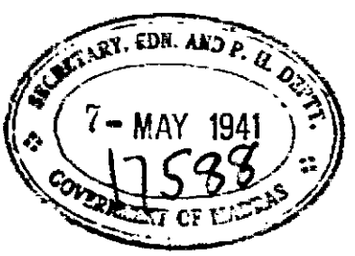

G.R. 9/5

B & P.H. (M) Dept.

Please see the remarks of the Secy., P.W.D., above. In the circumstances, as it is for orders whether this Dept. may agree with him. If so, the file may be returned to P.W.D. W.O.

For orders: P.W. portfolio

8/5/41

to withdraw this proposal & also to withdraw the sanction for Septic tank latrines in the case quoted of in Lr. No. 304 P.W.D. dt. 5.2.41. Should S.S. be asked? (M)

9/5/41

5/5 P.W.

18

87

would PWD please say why this time (6.5.41) is different from the time when the orders in (1) were issued

2/ As the general question of septic latrines and trench latrines is to be raised, the procedure in the Ed. Dept. might be considered.

Ed

6.5.41

PWD Sec

E & P. Hms No. 175-8802-1

12/5/41 10,000-8

PWD

2. The position is as follows. In Govt of India No. 304-D dated 2.4.41 the Govt approved of an expenditure of Rs 7.00 on replacing the two old and dilapidated temporary latrines of the Out Pat Surgical Block at the Govt Lawrence Hospital by septic tank latrines the proposal was also accepted by Finance. Recently the S.G. Sahnewal has revised estimate of Rs 1370 for the provision of septic tank latrines in the place of trench, midden and urinal of the Govt Hospital at Nowshera in substitution of the expenditure of Rs 540 sanctioned in GOI No 1167 dated 6.1.1940 for latrines of dry borne type

(1)

Rec'd 14 MAY 1941 1651 WORKS DEPARTMENT

Rec'd 14/5

Rec'd 14/5

when a draft order approving the proposal was submitted, Secy remarked that it was not usual to provide septic tank latrines even for Class I Gazetted officers and wanted the point to be examined. The CE who was consulted stated that the Public Works Depts had not constructed septic tank latrines for the Class I non-gazetted staff. In view of the CE's report and also on account of the present financial conditions due to war, this Dept did not recommend the proposal of the SA for the construction of septic tank latrines in the Arch Hospital at once.

All the CEs have been requested that in the Electricity Dept flush out latrines with septic tanks for the disposal of sewage have been constructed for the entire Camp at Rly Colony including Class I non-gazetted staff. It is also stated that the previous CE has issued instructions that sets of castes to provide for septic tanks latrines for residential Class I located inside Hospital compound. In the circumstances now reported the provision of septic tank latrines for Class I located inside

Class I
para 5 (c)
para 6
para 4 (c)
I have seen them also on the Papanasam work. Both the E. Deptt have high standard in comforts.
Exec

Hospital compound may perhaps be accepted.

With the above remarks we may be dealt [illegible]. They might be regarded to return to the High Finance

Vide 21/4/41

With reference to E + P.H. Secy's note on page 5 ante, the following points may be mentioned:

(a) From the letters of the C.E. at pages 5 and 6 of flag O, it is clear that septic tank latrines are not usually allowed for the quarters of non-gazetted officers

(b) The question whether such latrines should be allowed has been raised now and it is found that similar latrines have been allowed in the past in some cases. The existence of these precedents does not, by itself, seem to establish a case for allowing this amenity in all future cases.

(c) Secy has remarked that this is not the time to embark on the provision of septic tank latrines for quarters. If this observation is accepted what has to

page 4 ante

⊗ Electricity Dept + H.S. flag (M)

be done now is to disallow the amenity in future cases unless special reasons (apart from precedents) are shown and to stop such works where they have not been completed.

22.5.41

5

These quarters are outside the compound of the Hospital
There is at present a need for all-round economy in the use of materials. Septic tanks are not provided for Govt. bungalows, and there are several Collectors' bungalows without them. In these circumstances this dept. suggests that the latrines should be a dry borne type

PW 1278 C/41-2
19.6.41

E & P. H
Fin

E & P. H. dept (D2)

GR
28/6

Please see the remarks of P.W.D. above. In the circumstances stated by them, this dept. need not perhaps press the proposal for construction

23589

W/ 9

23589 (DV)

(I)

of Septic tank latrines in the quarters of the nurse midwife and menials of the Govt Hospital, Ardipi, in place of the latrines of dry borne type approved in G.O no. 1167 P.W & 7.6.40. For orders

The file may be returned to P.W.D through Finance.

Sr 21/6 S/Fin.

Kr 20/6 Rec 20/6

Dno' DI re: L.8 in WTG

Though the quarters are not inside the hospital compound they are only separated from the hospital compound by a road and their buildings actually form part of a definite hospital area

2/11

I cannot accept See Hqrs contention that Govt bungalows even of high officials should receive preference in the matter of furnishing accommodation H.Os can receive an effient sweeper

Both Hospitals and hospital quarters should be

~~[illegible] models of [illegible] and [illegible] the [illegible] which the staff live should be as good as possible.~~

Unless ~~either~~ Town latrines ~~are~~ need a lot of iron and steel I would urge the approval of these proposals.

Please re-circulate after FIN has seen.

~~Endorsements may be [illegible] and A4 may see~~

AW
23.6.41

E & P. Memo No. 23589 D2-1
28/6/41

FIN

PWD

Finance(E-I).U.PW

The case relates to the construction of latrines in the quarters attached to the Government Hospital at Udipi in the South Kanara district. The Govt. sanctioned in June 1940 an estimate for Rs 540 for latrines of dry borne type. The - proposal now is to construct septic tank latrines instead of the dry borne type ones. The cost is -

24 JUN 1941
ASST. SECRETARY TO GOVERNMENT
25 JUN 1941
FINANCE DEPARTMENT

Fo 11677. 7-6-41
(I)
19335/E-I
E-I

Page 1 C.F. estimated at Rs 1,370; the increase over the original estimate is nearly 154%. Carting of materials from some distance (varying from 2 to 39 miles) partly accounts for the excess. In view of the need for economy in the use of steel and iron and of the fact that such latrines are not generally provided in Govt. bungalows in the P.W.D. suggest that the latrines should be a dry borne type. But the E & P.H. Department support the proposal for the reasons that hospitals and hospital quarters should be models of sanitation and that the sanitary conditions in which the staff live should be as good as possible.

See Data sheet on p. 7 C.F.

Page 8 ante

Pages 9-10 ante

Finance may agree with E.P.H. Secy

28/6.

2. Septic tank latrines are no doubt more sanitary than the dry borne ones; but the latter cannot be condemned altogether as being insanitary. In fact in almost all private houses, latrines of the dry latrine type only are ordinarily provided; the C.E. has also reported that the same practice obtains generally in Govt. residential buildings. It is submitted that if the principle urged by the E & P.H. Secretary is conceded it will involve the Govt. in a very large expenditure. As pointed out in para 1 above such latrines cost much more than dry latrines; and the Surgeon General is likely to press for the replacement of the dry latrines by septic latrines in hospital staff quarters in all stations. [The linked case deals with a proposal of this kind in the old Sub-Asst. Surgeon's quarters at Vizagapatam]. The scheme is no doubt a very desirable one but is by no means urgent; and the present moment does not seem opportune to undertake schemes of this kind involving large expenditure. In the circumstances set out above and for the reasons mentioned by the P.W. Secretary, Finance may agree with the P.W.D. that the proposal to introduce septic tank latrines may be negatived.

They are quite insanitary and shall be Condemned. What is tolerated in a private house should not be tolerated in a place of public resort, much less in a hospital. So page 10 ante at flag 'O'

28/6

The proposal may be

27.6.41

P.T.O.

restricted to the construction of dry bottom latrines as allowed in G.O. No. 1167 P.W.D dt 7.6.41. (I)

27.6.41 D.S.

Dry bottom latrines are a waste of money and must therefore be opposed even on purely financial principles like expre is uneconomic finance need not object to the provision of septic-tank latrines they do not involve the use of much iron or steel

28/6 Fin.

Fin No. 19335 Bl. 28.6.41

P.W.D. opn

The draft are already put up a plinth may now be approved Edn. & P.H. may see before issue.

2.7.41

The C.E. has reported that septic tank latrines are now allowed for residential quarters located ~~within~~ inside hospital compounds. According to the view expressed by E & P.H. Secy (and accepted by Fin) such latrines may be allowed even when the quarters are outside For orders whether this view will be accepted or

C 2232

(not put up)

20/ 18

Hlth Deptt.

3.7-41.

5

Edn. & P.H. may say whether they press for the construction of septic tanks for quarters, which are near hospital compounds and which are occupied by hospital staff. P.W.D. would advocate the principle that construction of septic tanks for Government bungalows should be deferred.

From the public health point of view, construction of sewers and main drains is more important than construction of septic tanks for individual bungalows in places where there are no sewers, and it is desirable to spend Govt. money on providing sewers and drains rather than on constructing septic tanks for bungalows.

I did not suggest that preference should be shown to the bungalows of high officials. In fact, the Government have recently ordered that the construction of a septic tank for the Collector's bungalow at Calicut should be deferred.

DDF. 41
5.7

Pwood 1278 C/41-3
5.7.41.

E&P.H.

SECRETARY, EDN. AND P. H. DEPTT.
7- JUL 1941
GOVERNMENT OF MADRAS

In this case, as something has to be provided, I would suggest the provision of something decent in place of the usual abominations

21028

E & H.H. Dept (D2)

Please see the note of the Finance and P.W.D. on pp 10-13 ante. For orders whether the proposal to construct septic tank latrines in the quarters attached to the Govt Hospital, Ndipi, ~~may~~ should be pressed. ~~If so, the file may be circulated to A.G.~~

Please see the note of the Secy (Mr. A.R.C. Westlake) on pp 9-10 ante

9/7

9/7/41

10/7 S

Thro' DI.

10/7

As something has to be provided, a septic tank latrine may be provided in place of the usual construction. It is not necessary to raise the general question over this case, especially after the recent decision in (c).

E

10 JUL 41

2419

PUBLIC

E & H.H. Dept No: 26028-D2-2

11.7.41

Submitted for orders

5.17.7.41

Draft DDP 41

18/7

12/7

P.W. Deptt

A draft order is submitted for approval. (Fin: have accepted - p. 12 ante)

18.7.41

18.7.41

41

13/22/17

29

3/

O.F. 16.

P.W. Dept

DRAFT FOR APPROVAL.

	Date.	Initials.
When received for fair copying ..		
When copied ..		
When examined..		
When signed ..		
When despatched.		

SUBJECT :— Buildings - South Kanara - Udipi - Govt Hospital - Quarters of the nurse, midwife and menials - Construction of septic tank latrines - Revised estimate amounting to Rs 1,370/- Approved

READ AGAIN G.O.No. 1167 P.W. dated 7.6. 1940 (I)

" " " 19

READ *ALSO* :—

No. 1278 C/41 From the S. G., No. 2419-1-Gated 5.4. 1941 1 Cy

" " " " 19

" " " " 19

Order ~~Resolution~~ Ms. No. 1781, dated 22-7-41. 19

The Govt approve an expenditure of Rs 1,370/- (Rupees One thousand three hundred and Seventy only) on the Construction of Septic tank latrines in the Quarters attached to the Govt Hospital at Udipi in the South Kanara Dist in supersession of the estimate of Rs 540/- approved in G.O.No. 1167 P.W. dated 7.6.1940.

2 The work may be carried out when funds become available from the lump sum provision for minor works under "50. a. Civil Works. original Works. Buildings - Medical

1 Cy (I)

To,

The C.E (B.H.) with plans and estimate
S.G. this Edn. & P.W. Dept

Hyderabad Dated 22.7.41

Rep 18.7.41

Sm 18.7.41

41

7

7/

C.No. 1278C/41

Buildings – Govt Hospital – South Kanara – Udipi – Quarters of the nurse, midwife and menials – Construction of Septic tank latrines

[Reply from the CE awaited.]

Ask for reply in two days

DSK 14/6

Secy 16/6/41 – The C.E (B&R) has since reported that the quarters in question are outside the hospital compound vide also plan at 1110/Z

Secy 16.6.41 (2)

DSK 16/6

Sd/- 16/6/41

Sectt. II-52—3,006—30-10-37.

Department.

Routine notes [which are not to be (*a*) sent out of the office or (*b*) included in the originals or proceedings unless the notes are specially marked for retention or (*c*) printed].

Subject of file.

Are these quarters inside the hospital compound at Ndola?

DDH 41.
5
23.

~~Draft for Secretary.~~

Please see item 10 on page 195 of the report of the Northern Province Commissioner as to whether the Qua are inside the hospital compound

Recd from Secy on 26-5-41

Reply to enquiry from Native

*Put up below envelope file

V/

S/C

Please

Item 20 (e) is the Combined well for the buildings Comp under 2 Will it not be better to ascertain the actual position from C.E. or S.E.

26.5.41

Mr Secretary J.M. Lucas

W

W.R.

Please see T.M. to and from C.E. (Bdge) re [illegible] 39(Z). The C.E states that E.E. West coast Sub. is being asked to furnish information required and on its receipt a reply will be sent to Govt. This may have our title 31.5 f. 1941. f 39(Z)

Rgd 29.5.41 W

29/5

29.5

T.T.

Please see the reply from the C.E (Bdge) for the reminder D.H. sent to him. He states that the Exo. Engr, West coast Sub. has been asked to furnish the particulars required and that his reply is awaited. This may be out title 25.6.41 f 15 9(Z) × f 39(Z) f 59(Z)

Rgd 6.6.41 W

6/6

ask the Chf. to get the reply as Early as possible

S/c Copy for Chf. for information

7.6.41

Draft T.M. submitted

× f 6 9(Z)

10.6.41